
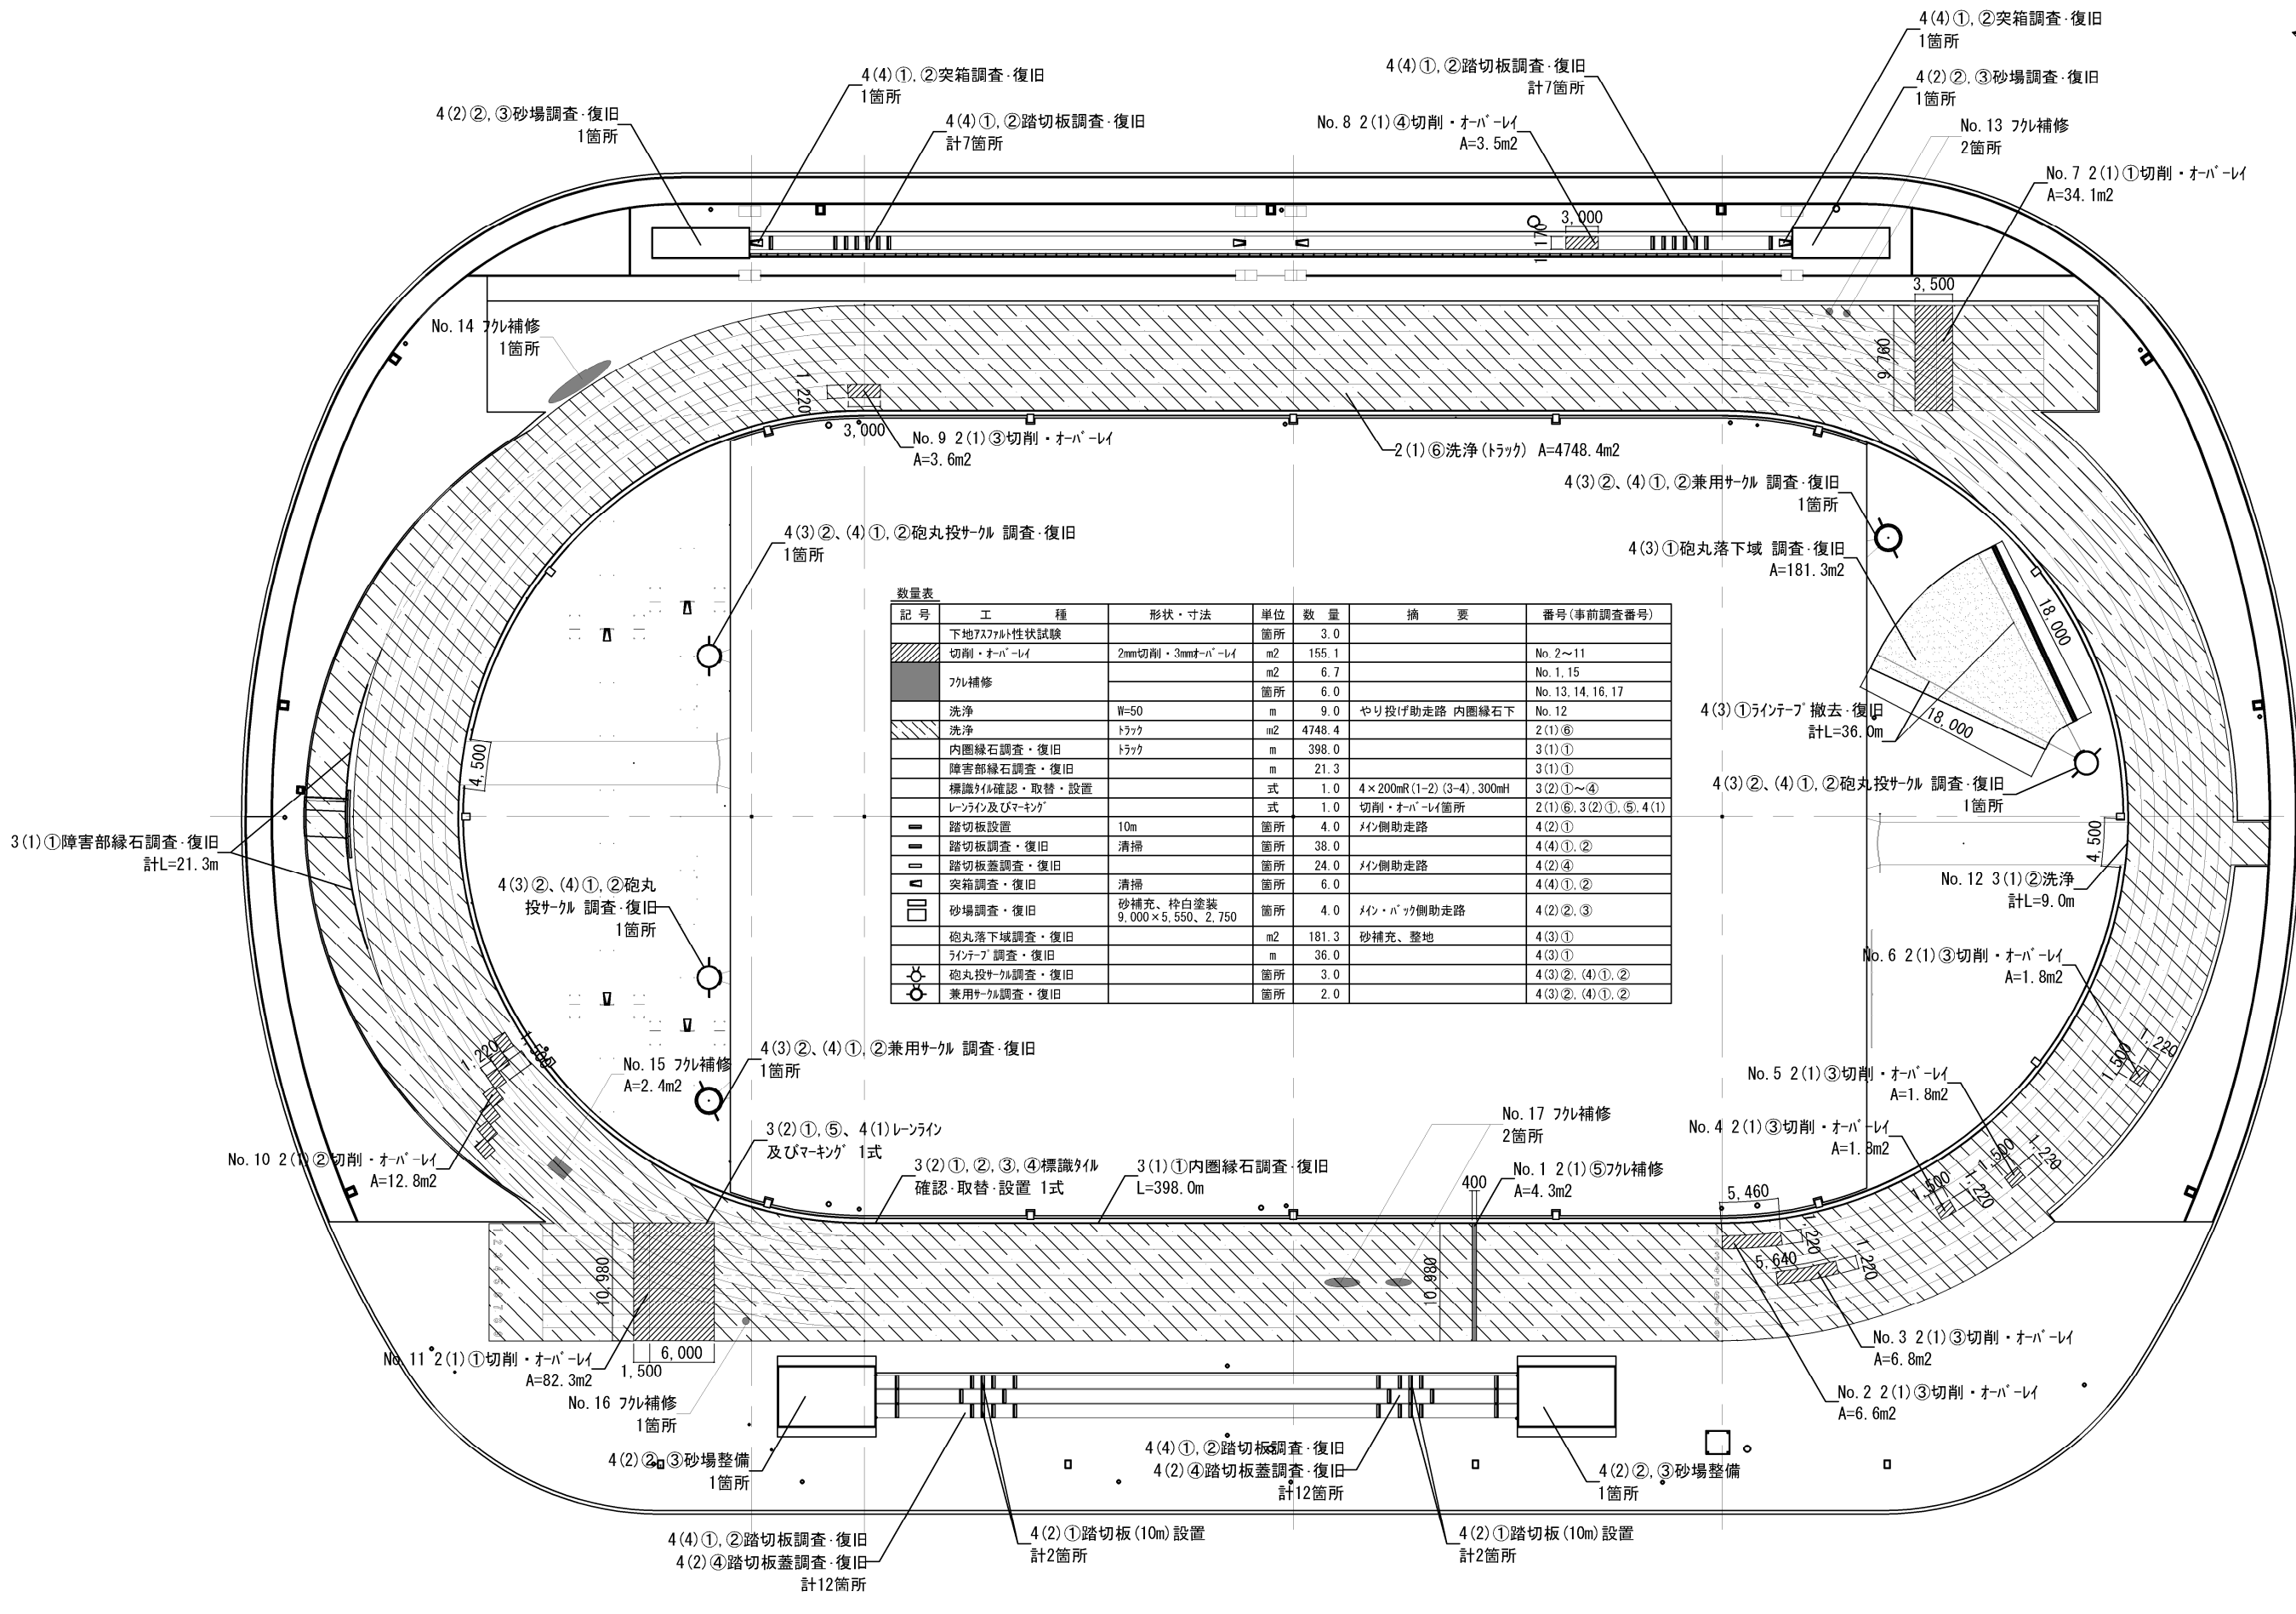


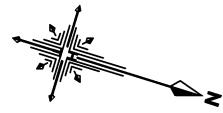

改修平面図 S=1/300(A1)