



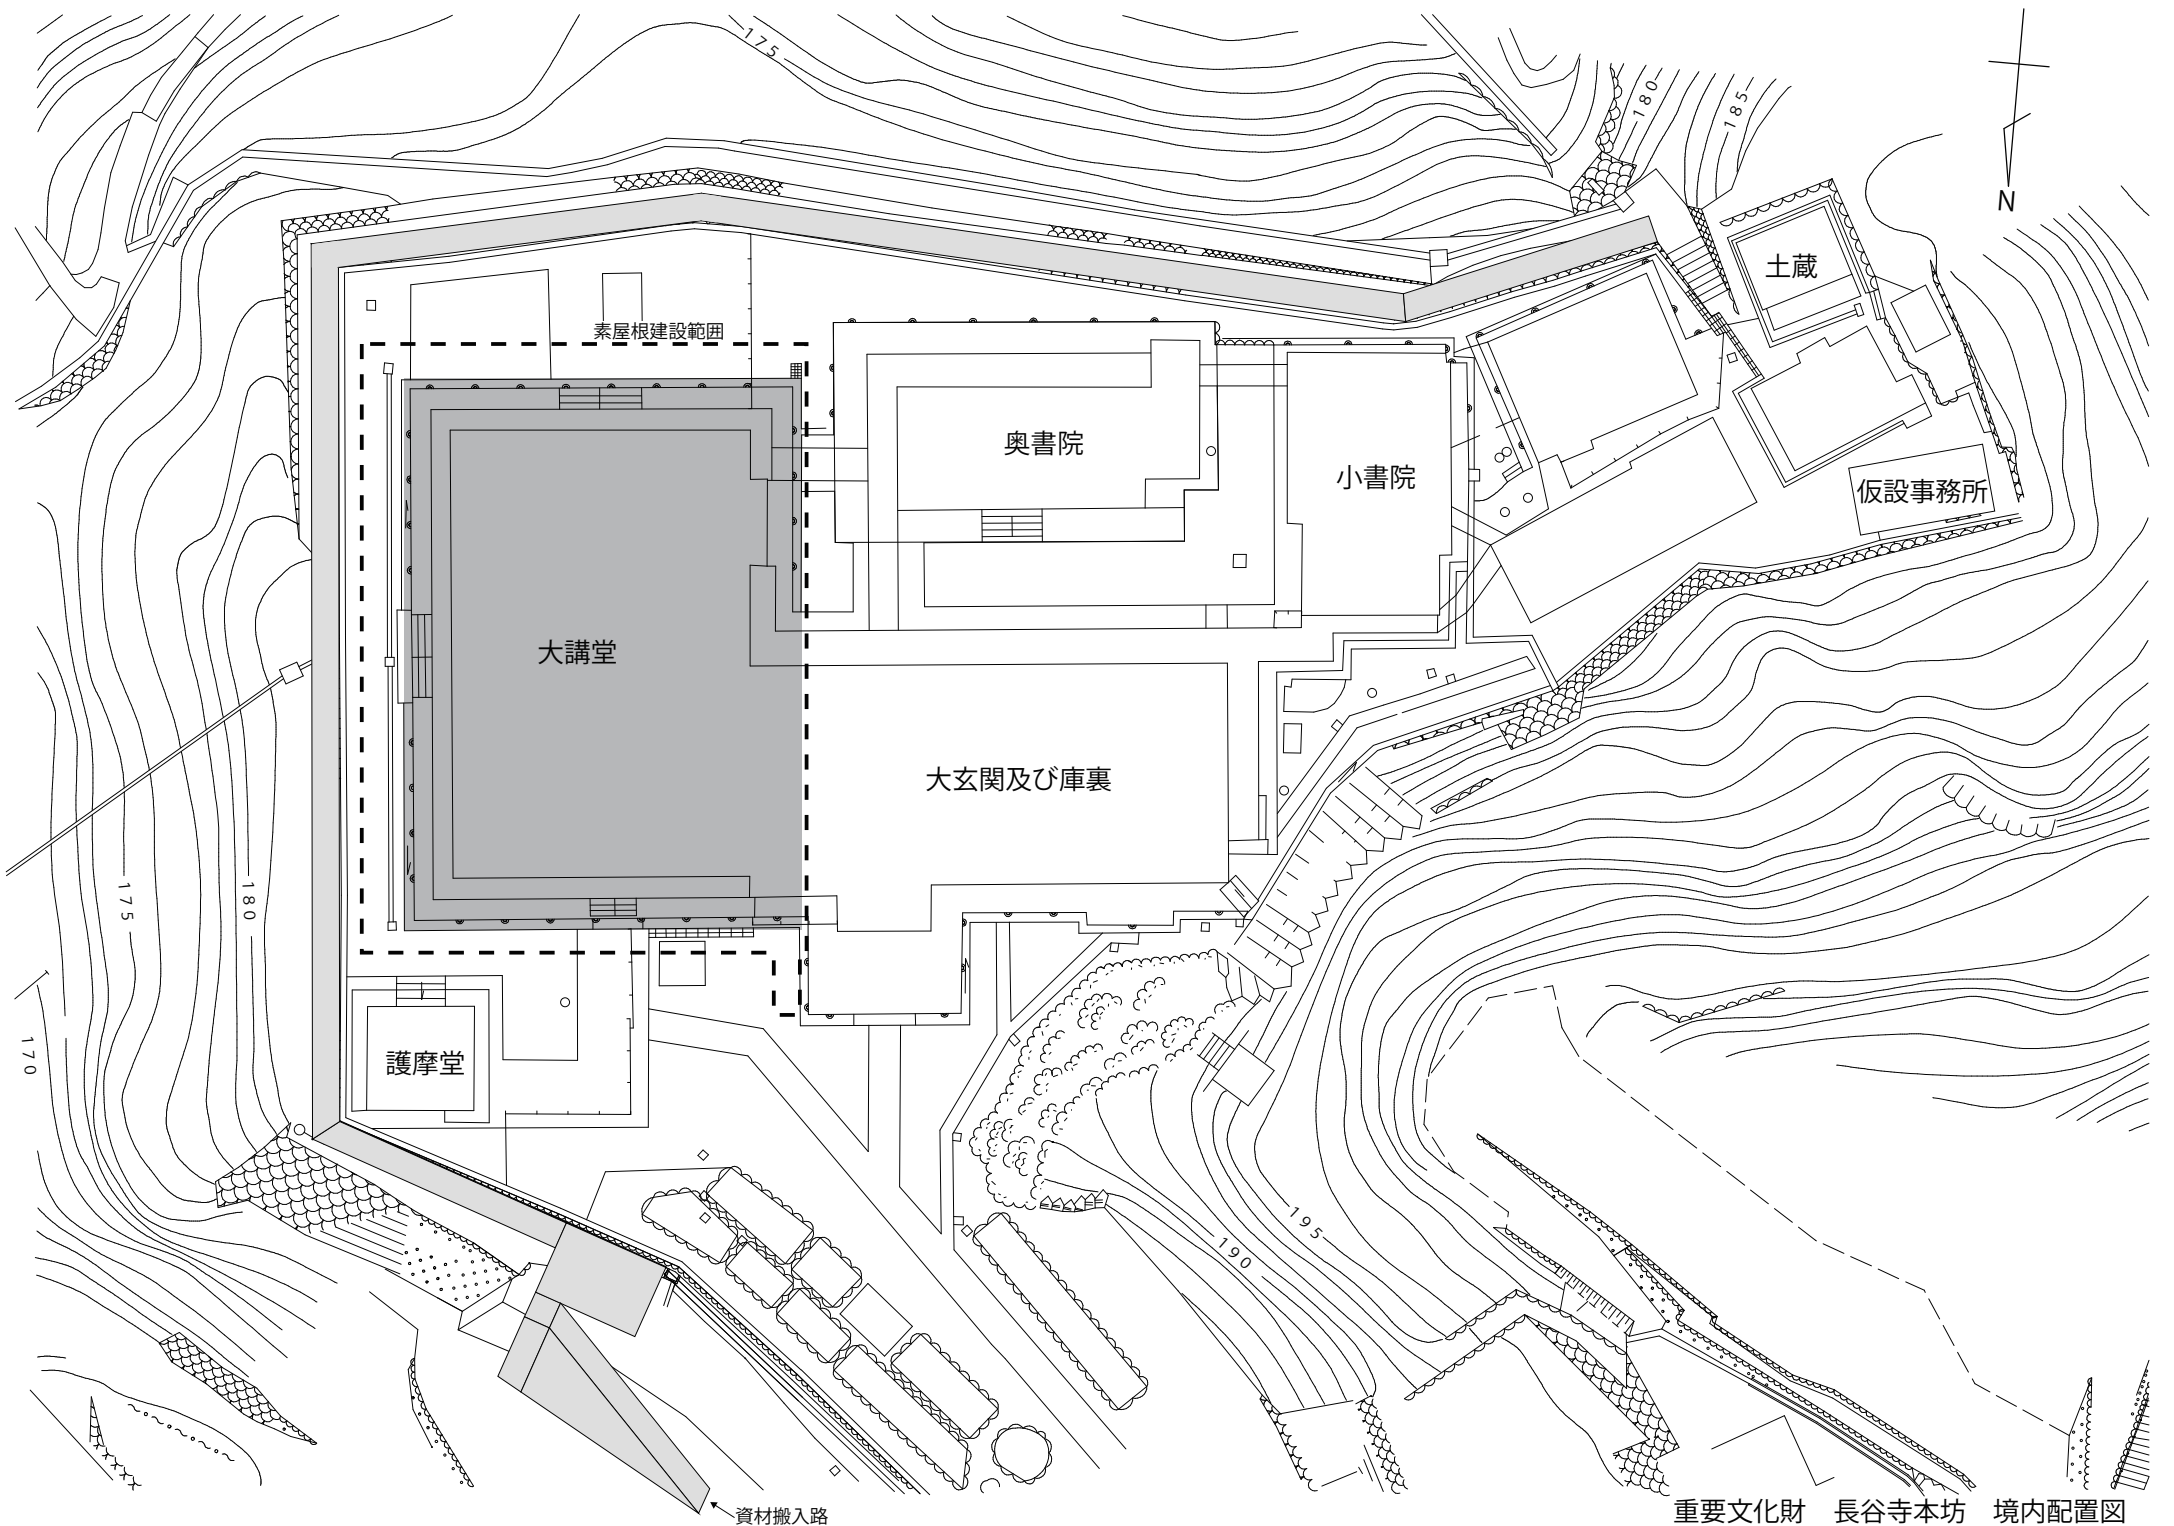


重要文化財 長谷寺本坊 境内配置図

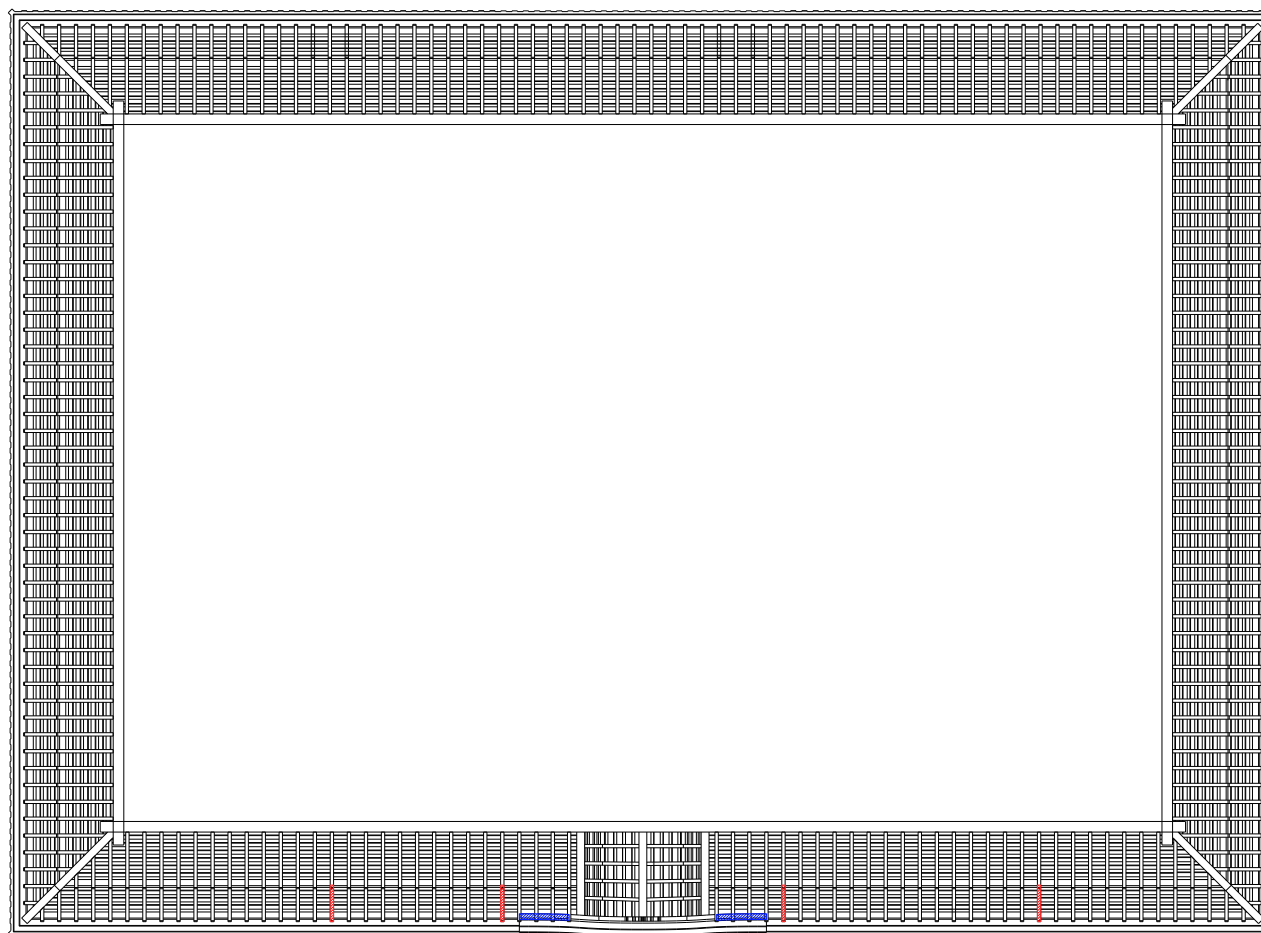

■ 飛えん垂木取り替え範囲 (幅80, 成120, 長1700×4本)

■ 唐破風破風板取り替え範囲 (成290, 厚120, 長1200×2本)



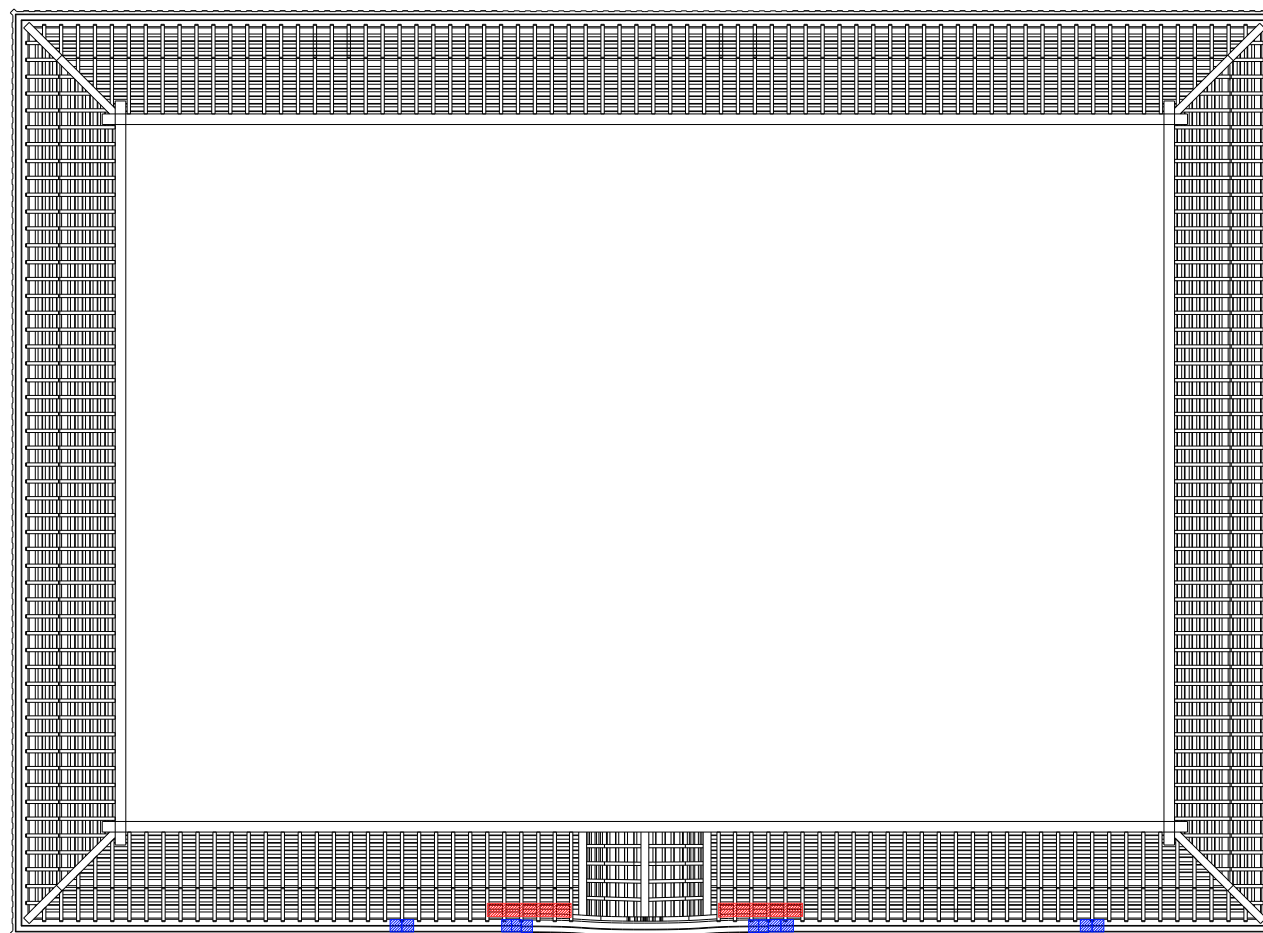

幅330
厚80 × 2枚
長330

幅275
厚80 × 2枚
長330

幅310
厚80 × 1枚
長330

幅275
厚80 × 2枚
長330


幅350
厚80 × 2枚
長330


幅350
厚80 × 2枚
長330

化粧裏板取り替え範囲 (幅270, 厚9, 長800 × 8枚)


切裏甲取り替え範囲



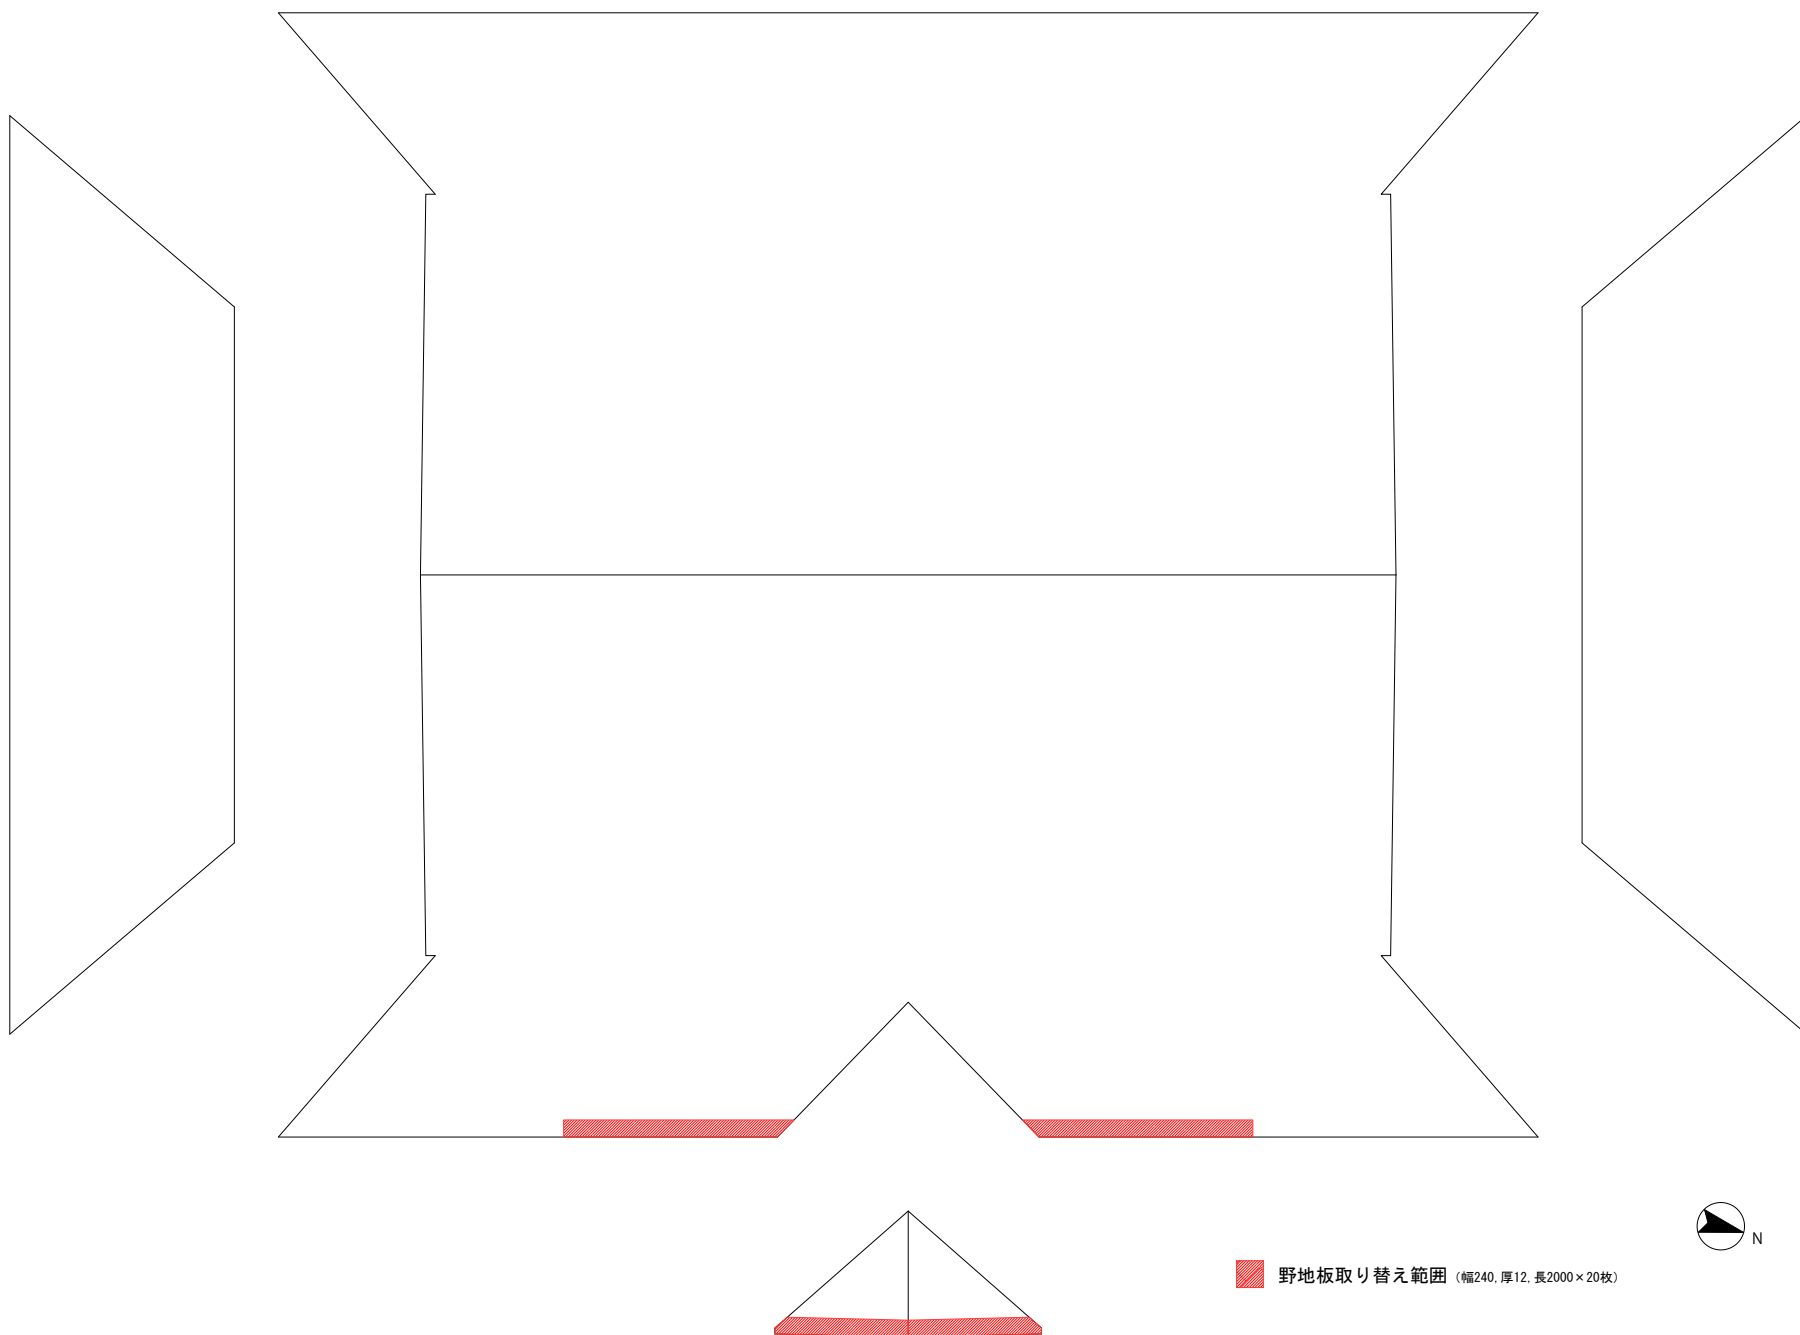

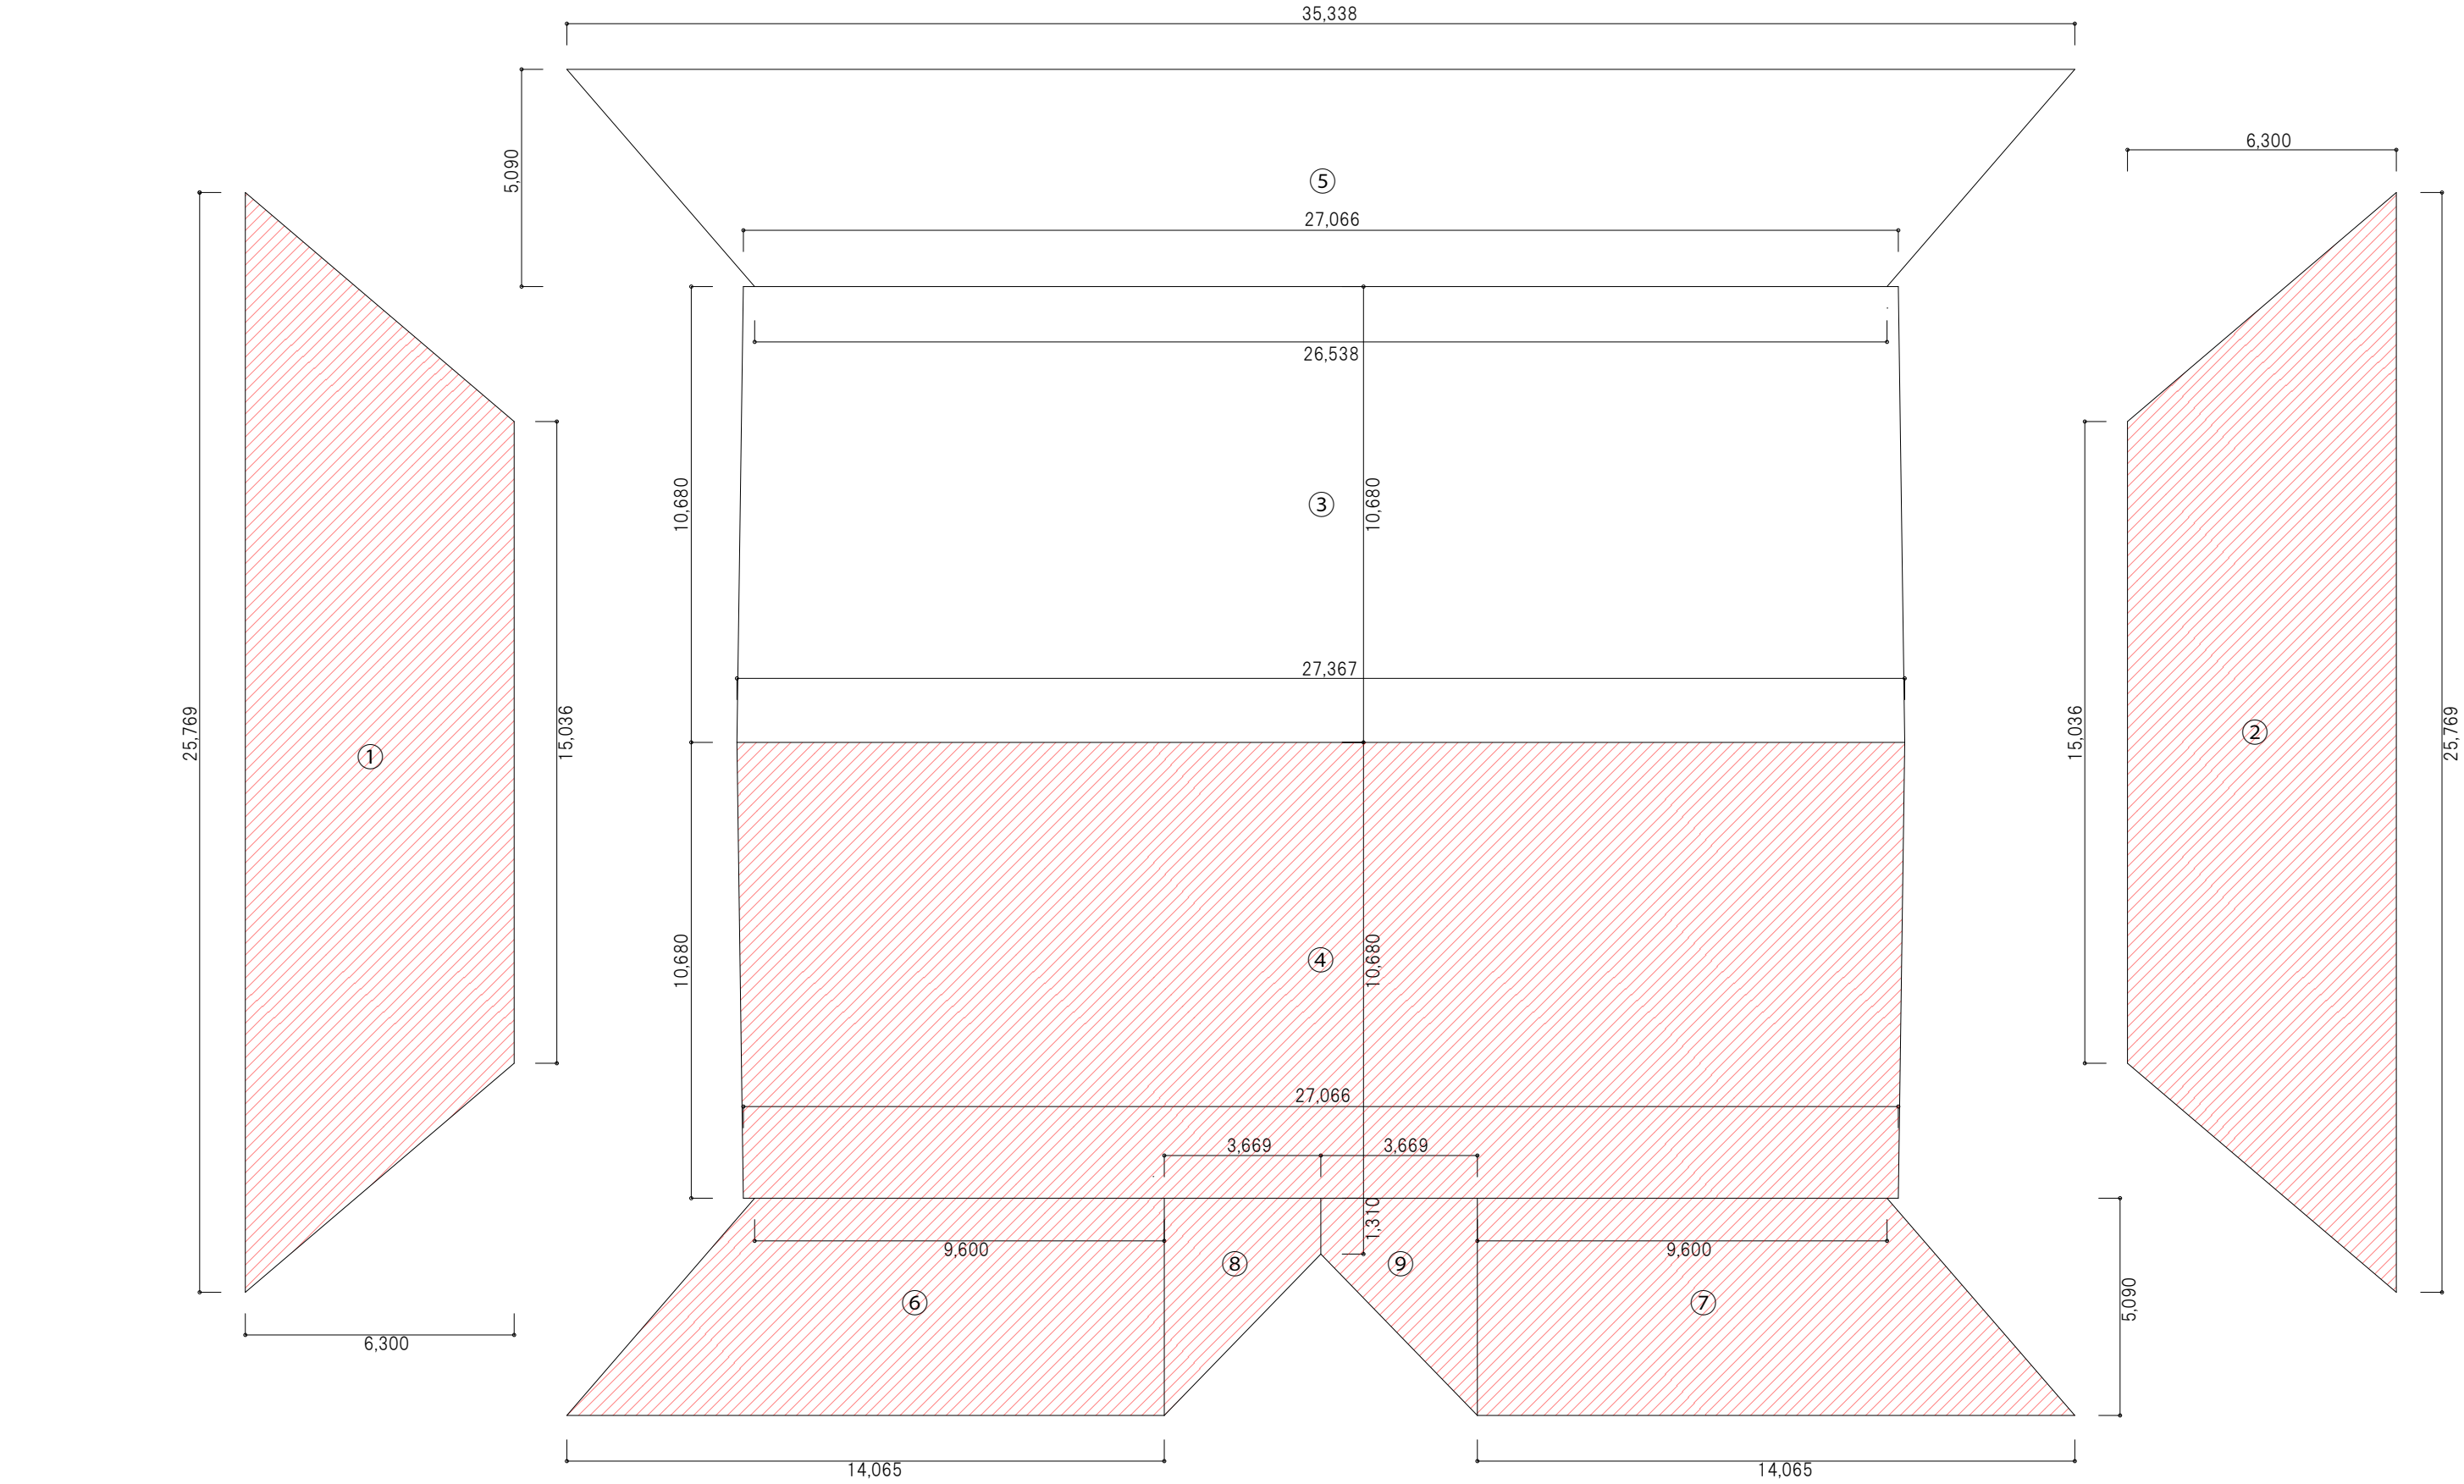

①	(15.036 + 25.769) / 2 × 6.300 =	128.535750	⑦	(9.600 + 14.065) / 2 × 5.090 =	60.227425
②	(15.036 + 25.769) / 2 × 6.300 =	128.535750	⑧	(1.310 + 5.090) / 2 × 3.669 =	11.740800
③	(27.066 + 27.367) / 2 × 10.680 =	290.672220	⑨	(1.310 + 5.090) / 2 × 3.669 =	11.740800
④	(27.066 + 27.367) / 2 × 10.680 =	290.672220	⑩	(0.165 + 3.540) / 2 × 3.740 =	6.928350
⑤	(26.538 + 35.338) / 2 × 5.160 =	159.640080	⑪	(0.165 + 3.540) / 2 × 3.740 =	6.928350
⑥	(9.600 + 14.065) / 2 × 5.090 =	60.227425	合計面積		1155.85 m ²
			①+②+④+⑥+⑦+⑧+⑨+⑩+⑪		= 705.54 m ²

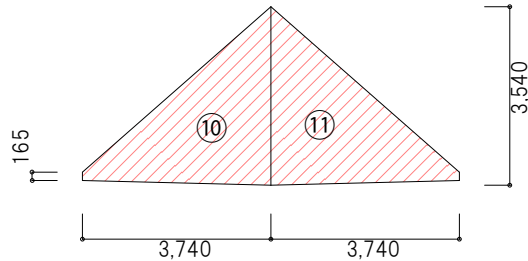

 土居葺解体・復旧範囲



